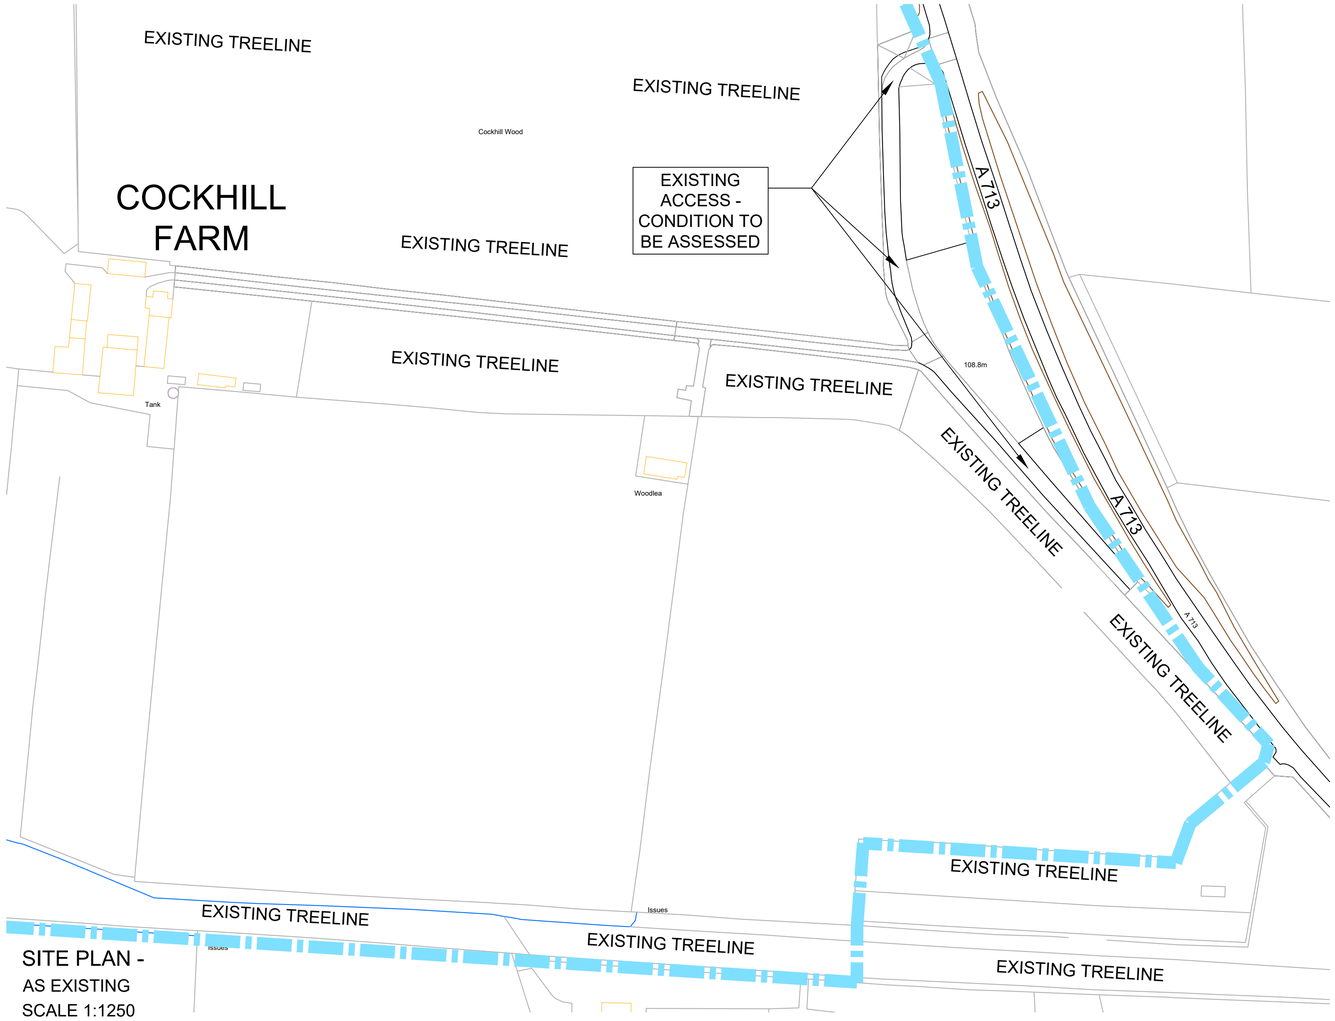

SITE PLAN -
AS EXISTING
SCALE 1:1250

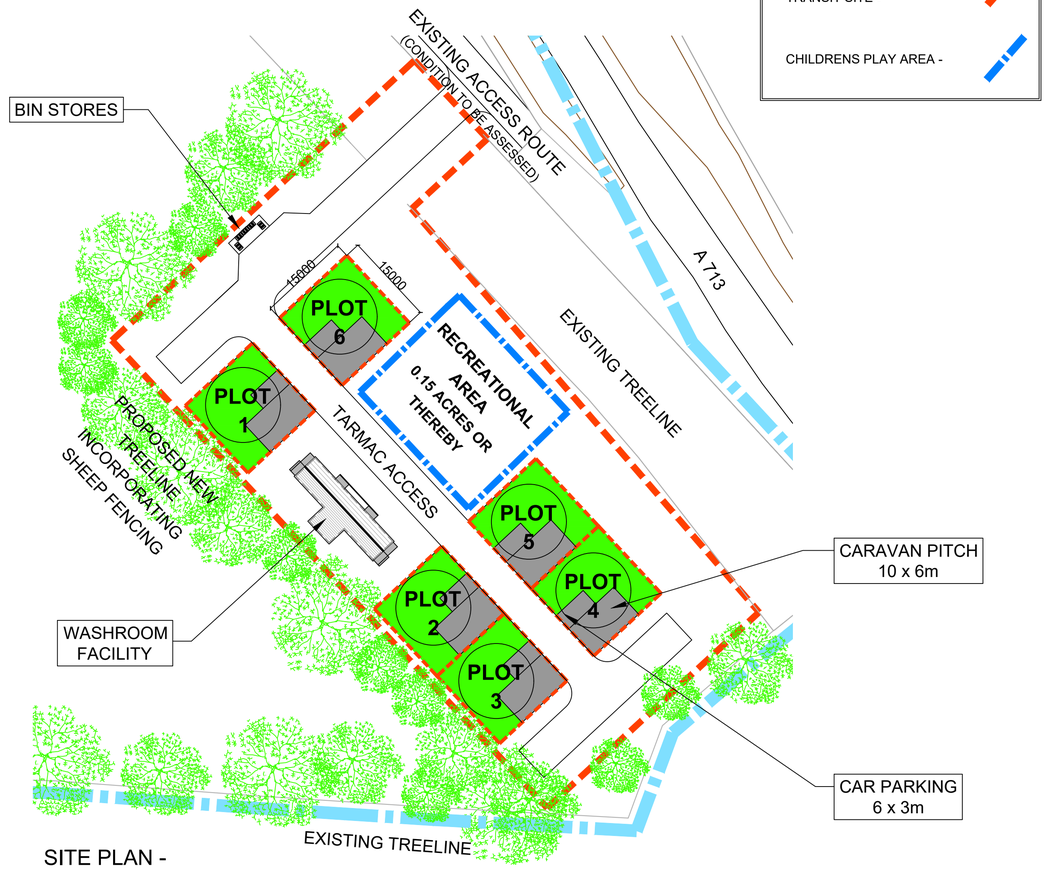

SITE PLAN -
AS PROPOSED
SCALE 1:500

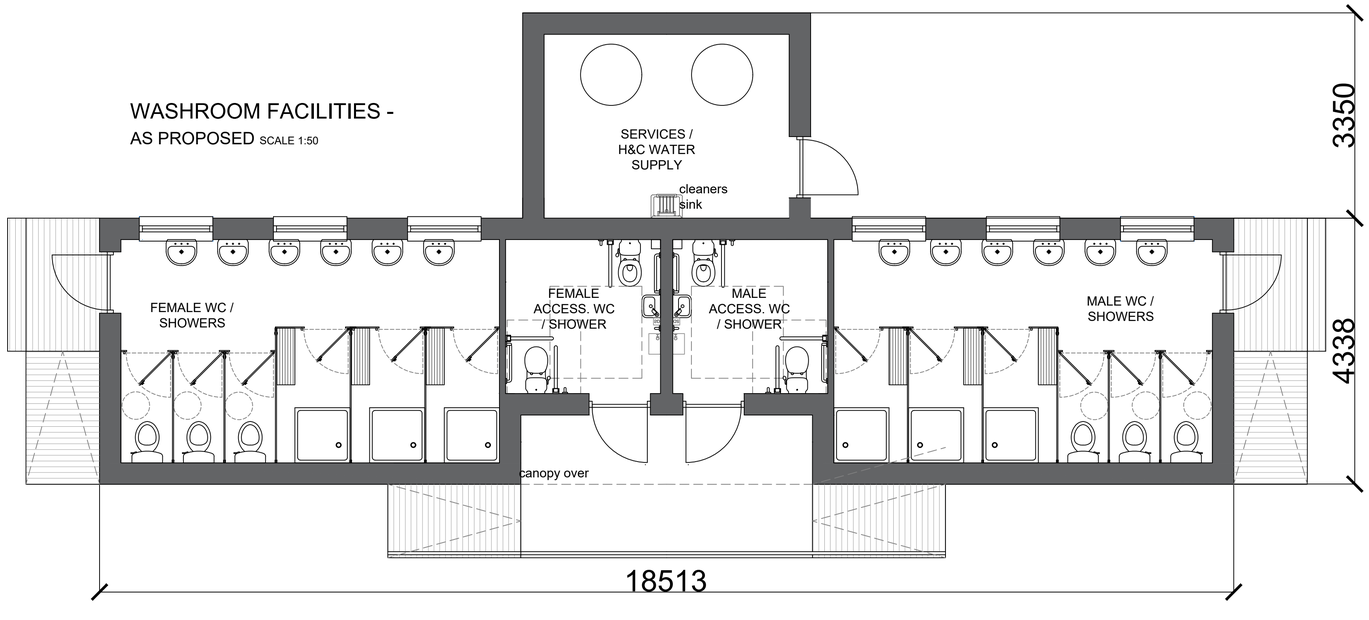

SAC OWNED SITE

NB: Do not scale from this drawing.

Rev:	Date:	By:	Text:

Issue Purpose:
DESIGN DRAWING

south AYRSHIRE COUNCIL
Comhairle Siorrachd Àir a Deas
PROFESSIONAL DESIGN SERVICES
Newton House
30 Green Street Lane
Ayr
KA8 8BH
Service Lead - Pauline Bradley

Job Title:
PROPOSED TRAVELLERS TRANSIT SITE
COCKHILL FARM
AYR
KA6 6AH

Drawing Title:
PROPOSED TRAVELLERS TRANSIT SITE
DESIGN DRAWING /
SITE LAYOUT - OPTION 1
AS PROPOSED

Date of first Issue:	Scale:	Drawn by:	Checked by:
APRIL 2022	A.S.@ A1		XXX
Job Reference:	**Drawing Number:**		**Revision:**
H22114	P.C.		--